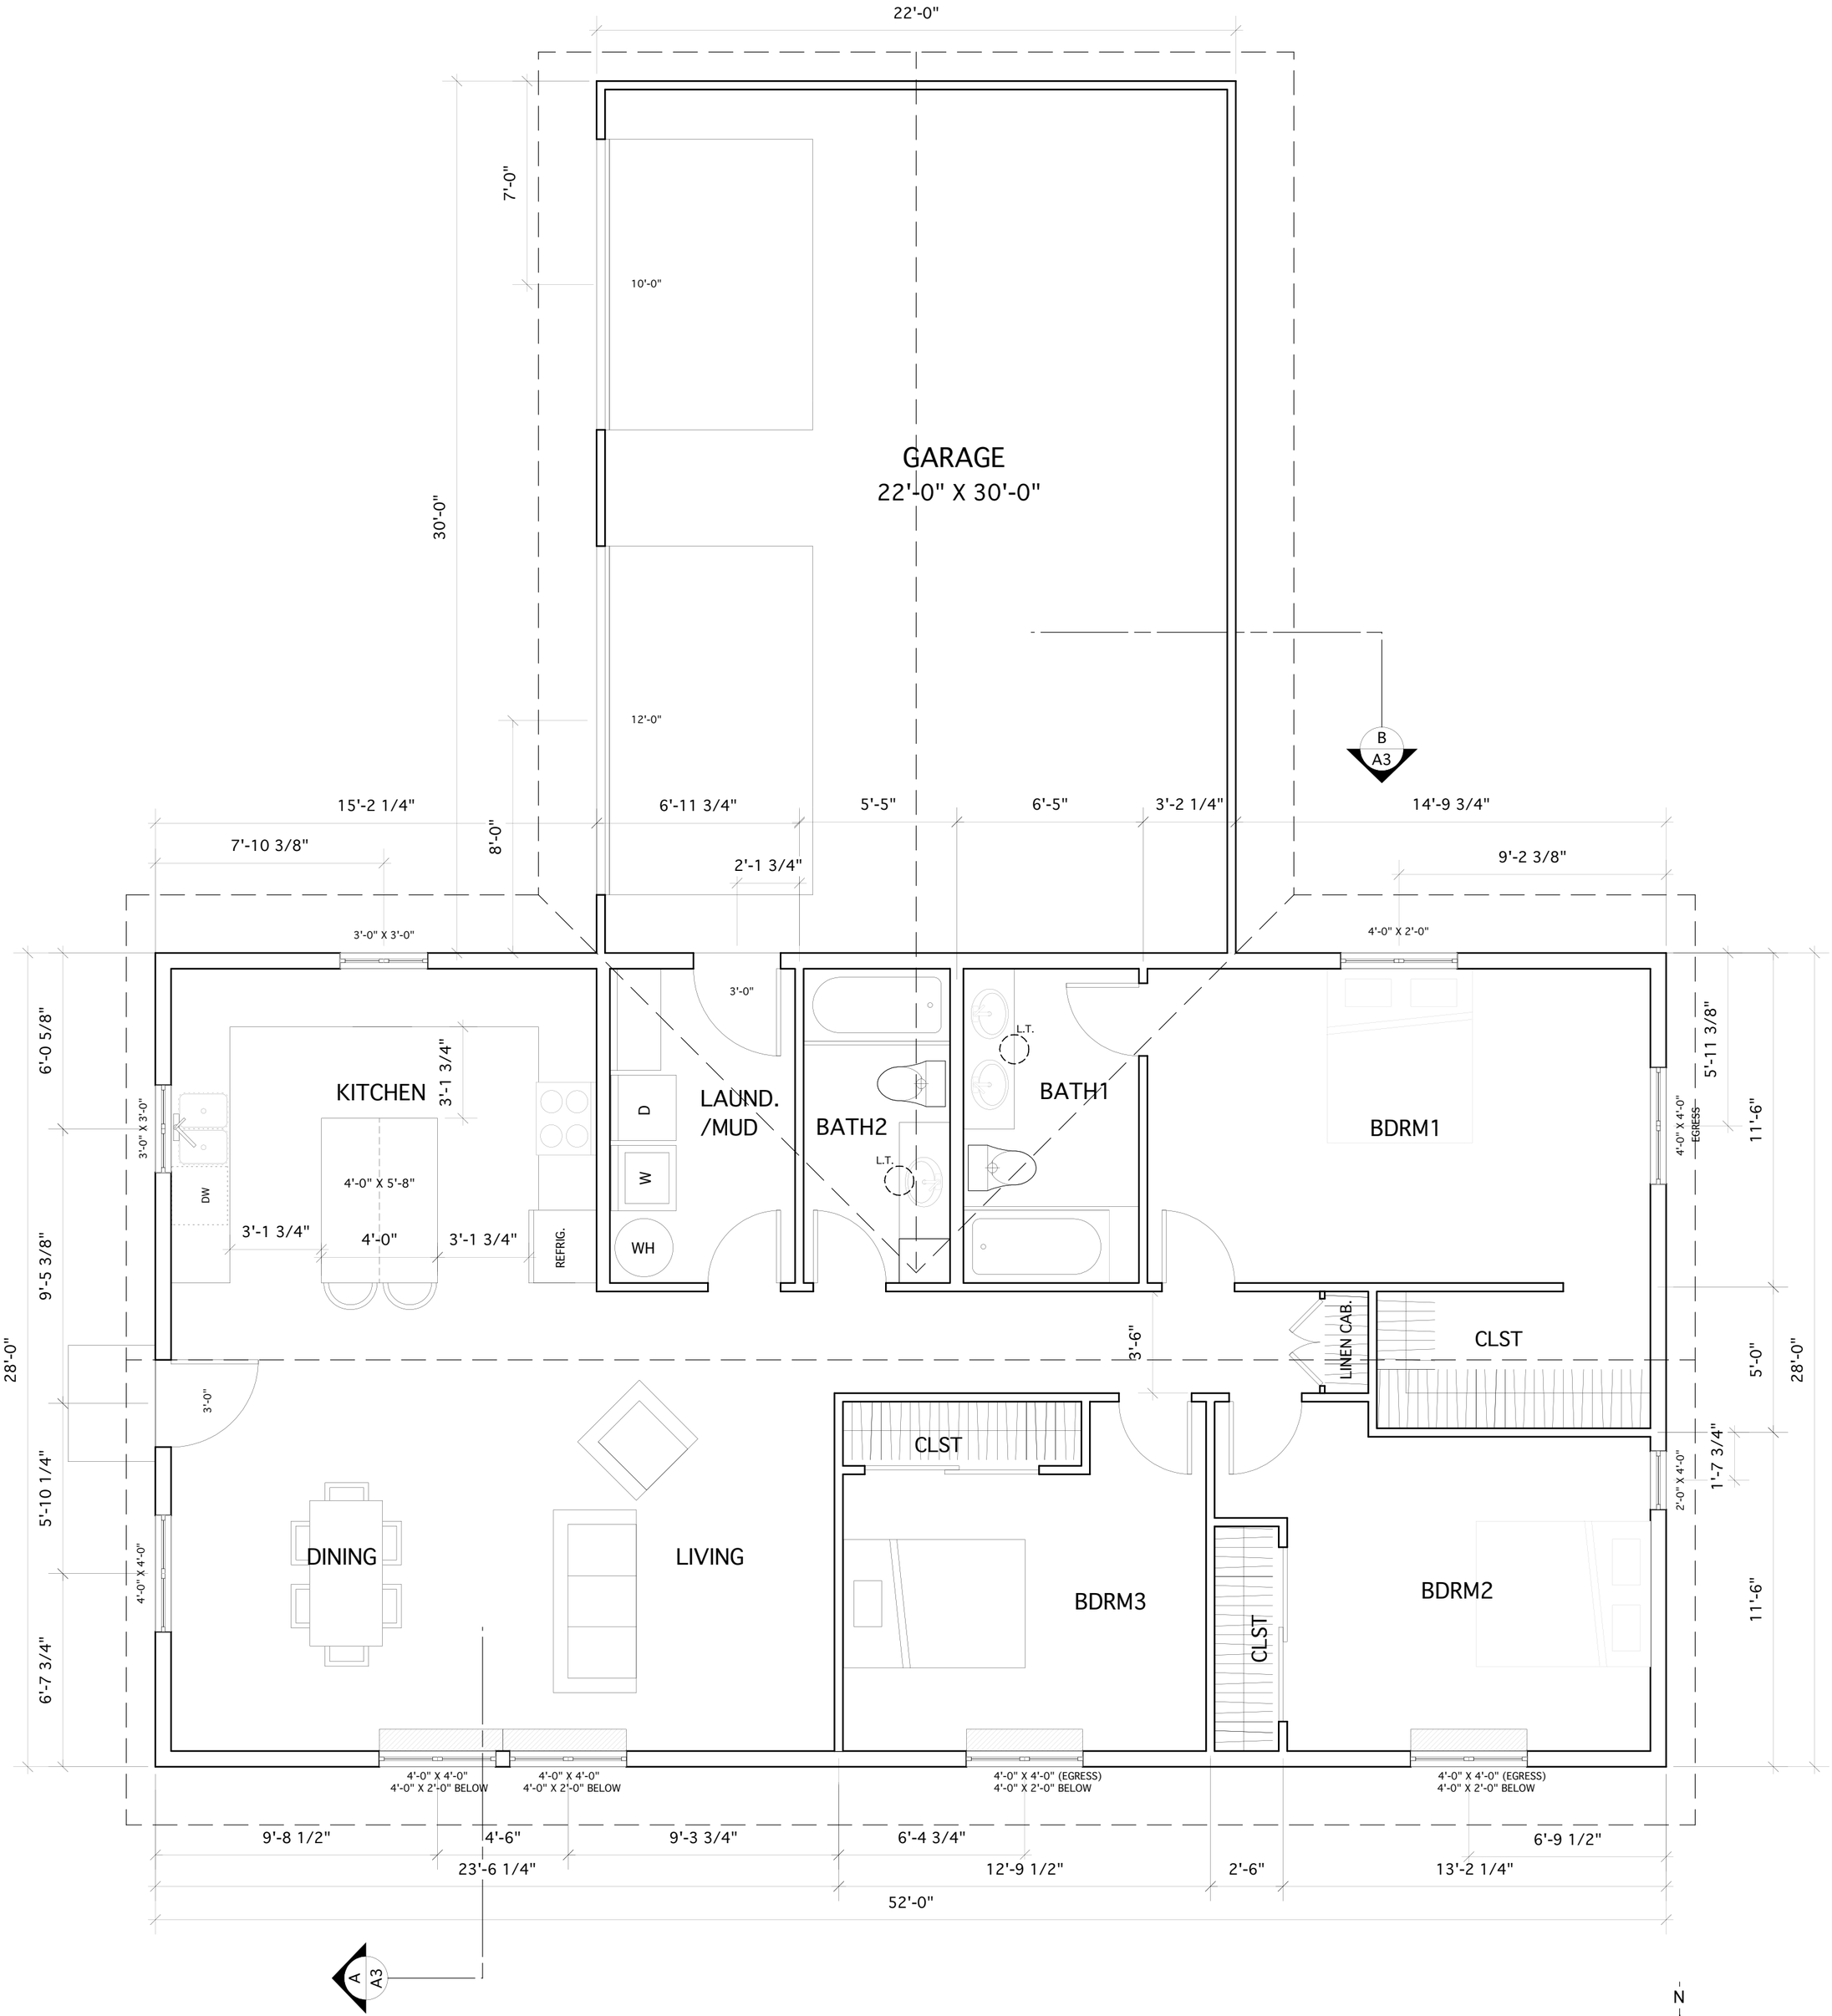

PLAN VIEW- PH3B, LOT #1

Scale: 1/4" = 1'-0"

1456 SQFT- (3)BEDROOM, (2)BATH

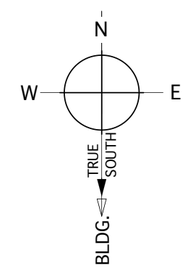

THE ABOVE DRAWINGS, DESIGNS AND IDEAS, DESIGN AND ARRANGEMENT REPRESENTED THEREBY ARE AND AT ALL TIMES REMAIN THE PROPERTY OF SLOSG AND SHALL NOT BE USED IN WHOLE OR IN PART BY OTHERS OR USED ON ANY OTHER PROJECT OR WORK OR PROJECT NOT EXECUTED FOR OR BEEN PREPARED WITHOUT THE WRITTEN CONSENT OF THIS OFFICE.

San Luis Sustainability Group
16550 Oracle Oak Way, Santa Margarita, Ca 93453
(805)-438-4452 slosg@slonet.org

BLACKTAIL SOLAR HOMES
DILLON, MT.

PHASE 3B, LOT #1
FLOOR PLAN, ELEVATIONS

Revision Dates

03/16/21

~~03/13/21~~

Drawing No.

A5