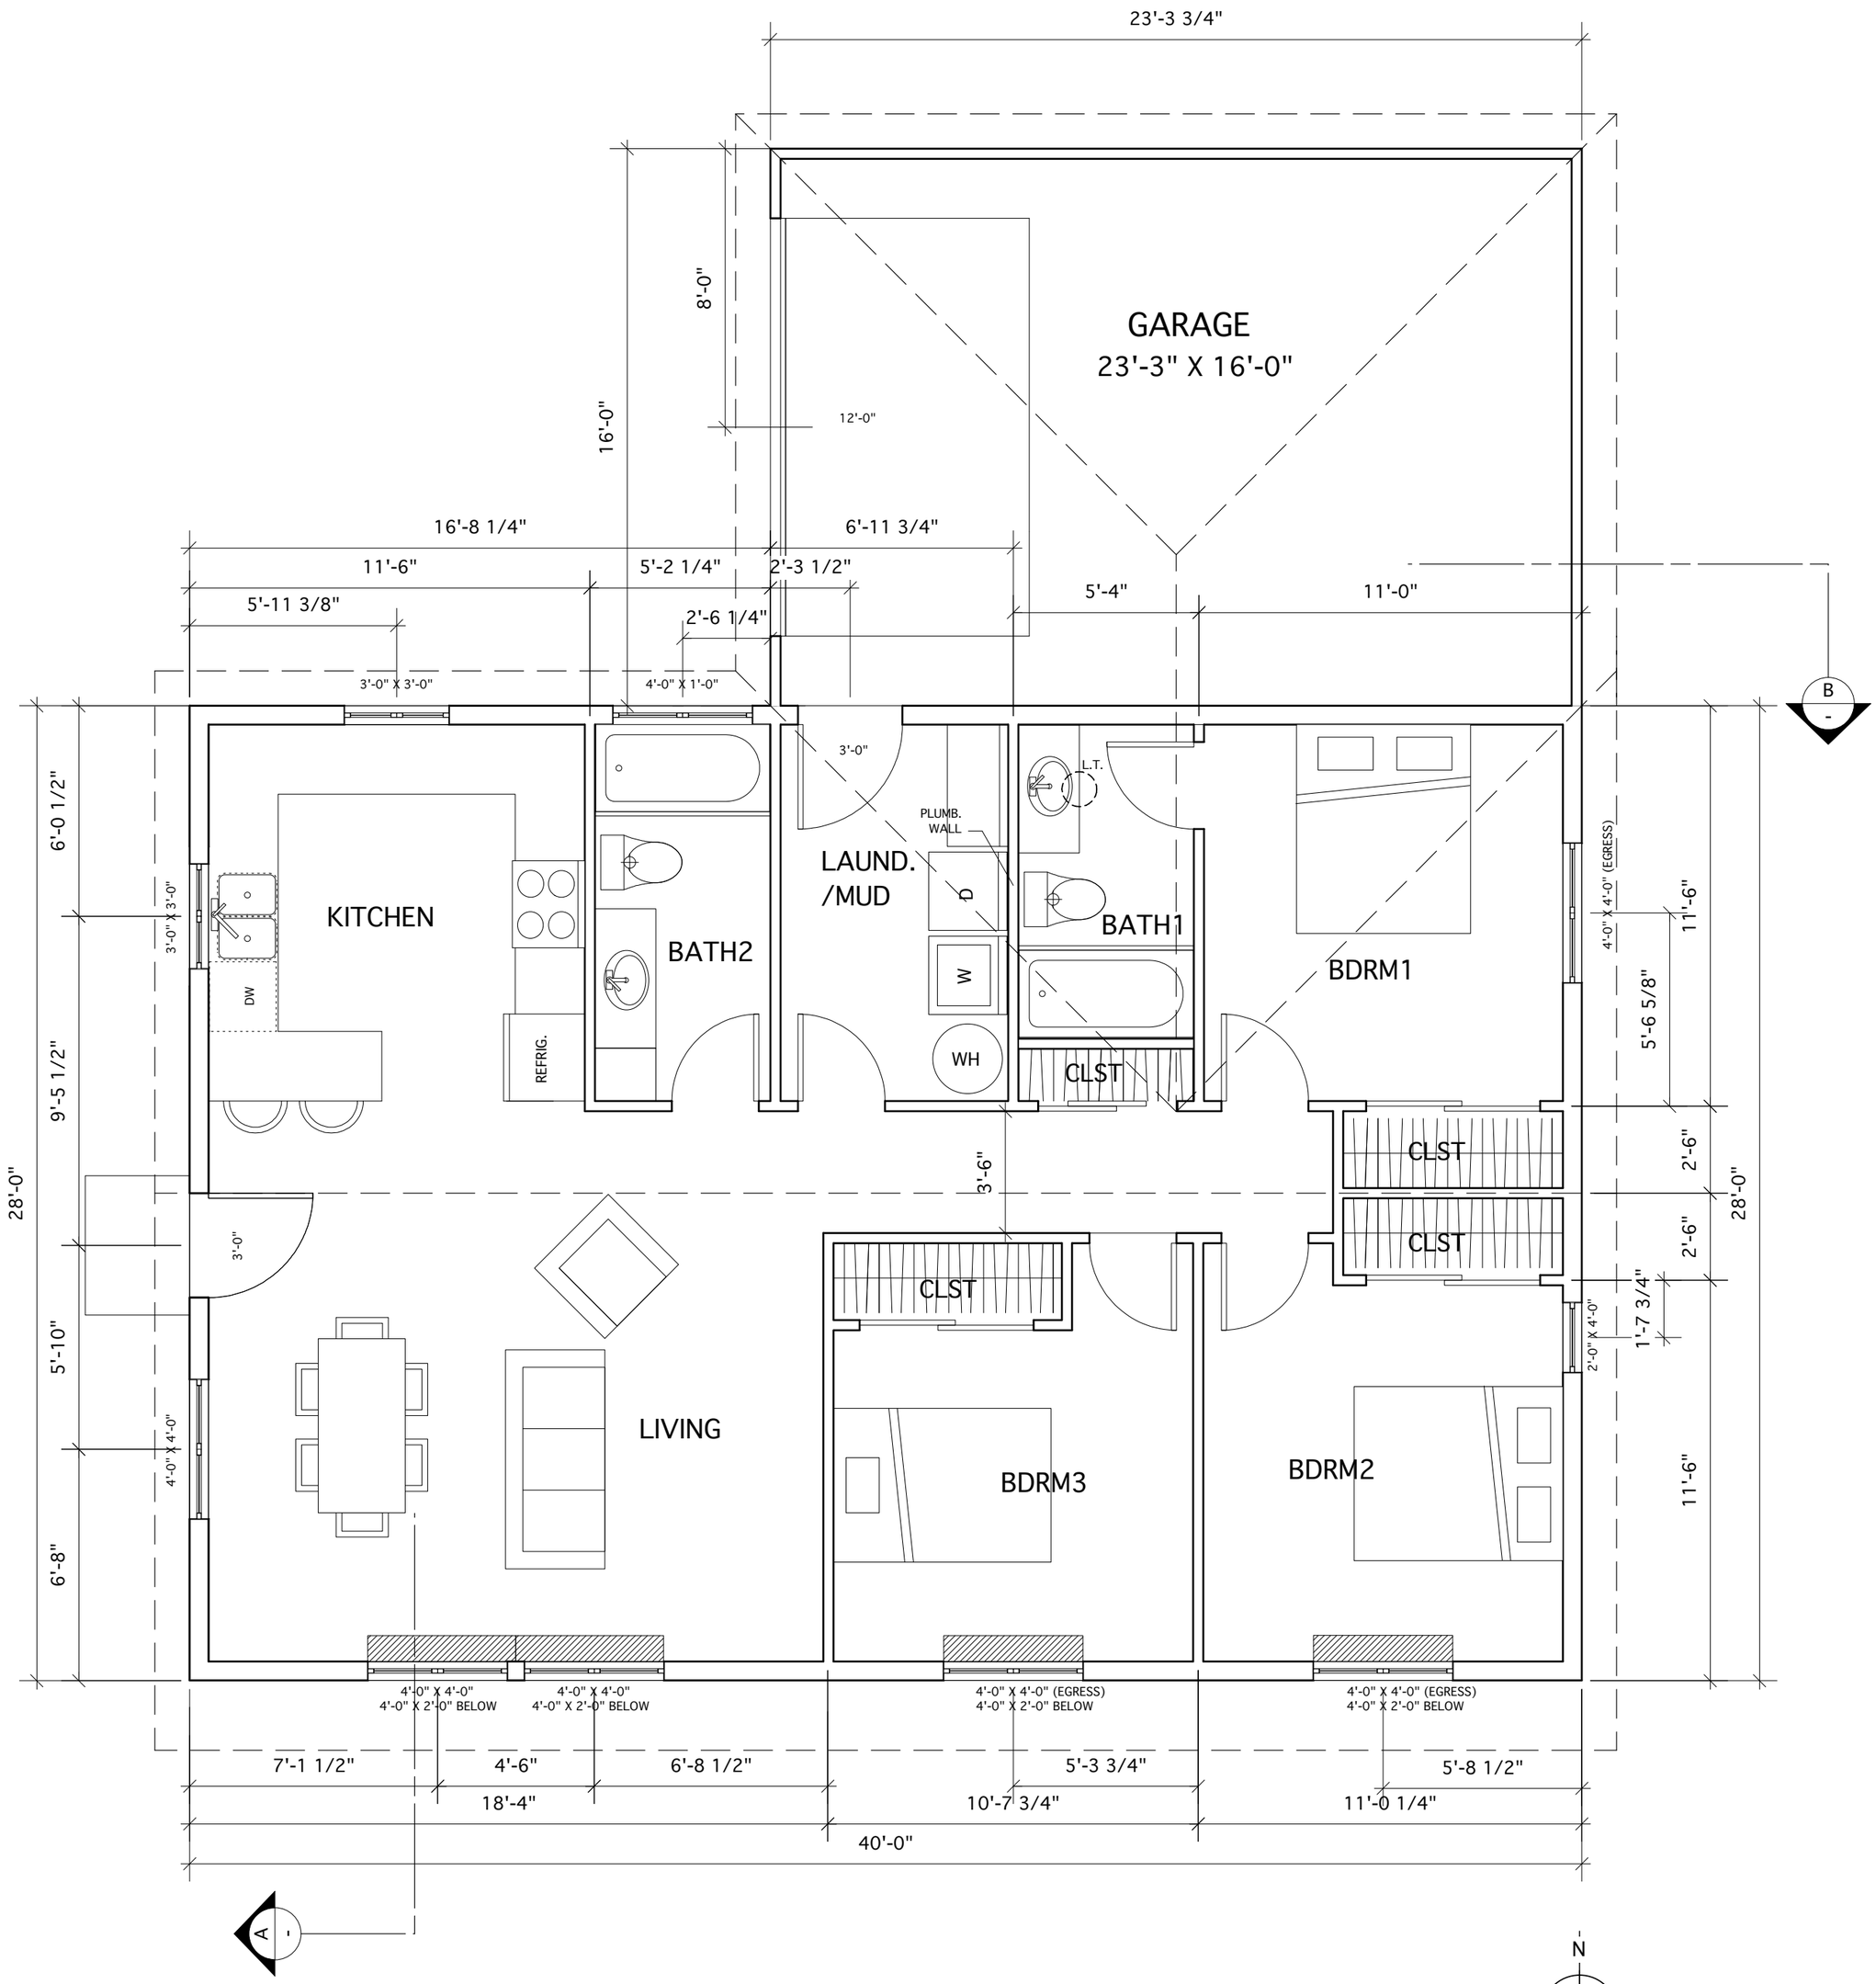

PLAN VIEW- PH3A & 3D, LOT #2

Scale: 1/4" = 1'-0"

1120 SQFT- (3)BEDROOM, (2)BATH

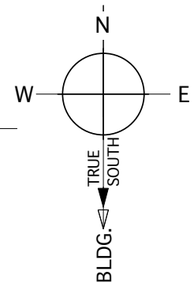

THE ABOVE DRAWINGS AND SPECIFICATIONS AND IDEAS, DESIGNS AND ARRANGEMENTS REPRESENTED THEREBY ARE AND SHALL REMAIN THE PROPERTY OF THE ARCHITECT. NO PART THEREOF SHALL BE COPIED, DISCLOSED TO OTHERS OR USED IIN CONNECTION WITH ANY WORK OR PROJECT FOR WHICH THEY HAVE BEEN PREPARED WITHOUT THE WRITTEN CONSENT OF THE ARCHITECT.

San Luis Sustainability Group
16550 Oracle Oak Way, Santa Margarita, Ca 93453
(805)-438-4452 slosg@slonet.org

BLACKTAIL SOLAR HOMES
DILLON, MT.

ELEV.